REVISED LAYOUT PLAN OF TDI MEGA TOWNSHIP PROJECT

VILLAGES – DAUN, BALOMAJRA, BALIYALI, ~~CHAPPAR CHIRI~~ KALAN AND CHAJJUMAJRA. SECTORS- 74A,92,116,117,118 & 119.TEH. & DISTT.- MOHALI

PROMOTERS :-

TDI INFRATECH LIMITED,
10, SHAHEED BHAGAT SINGH MARG,
NEW DELHI-110001.

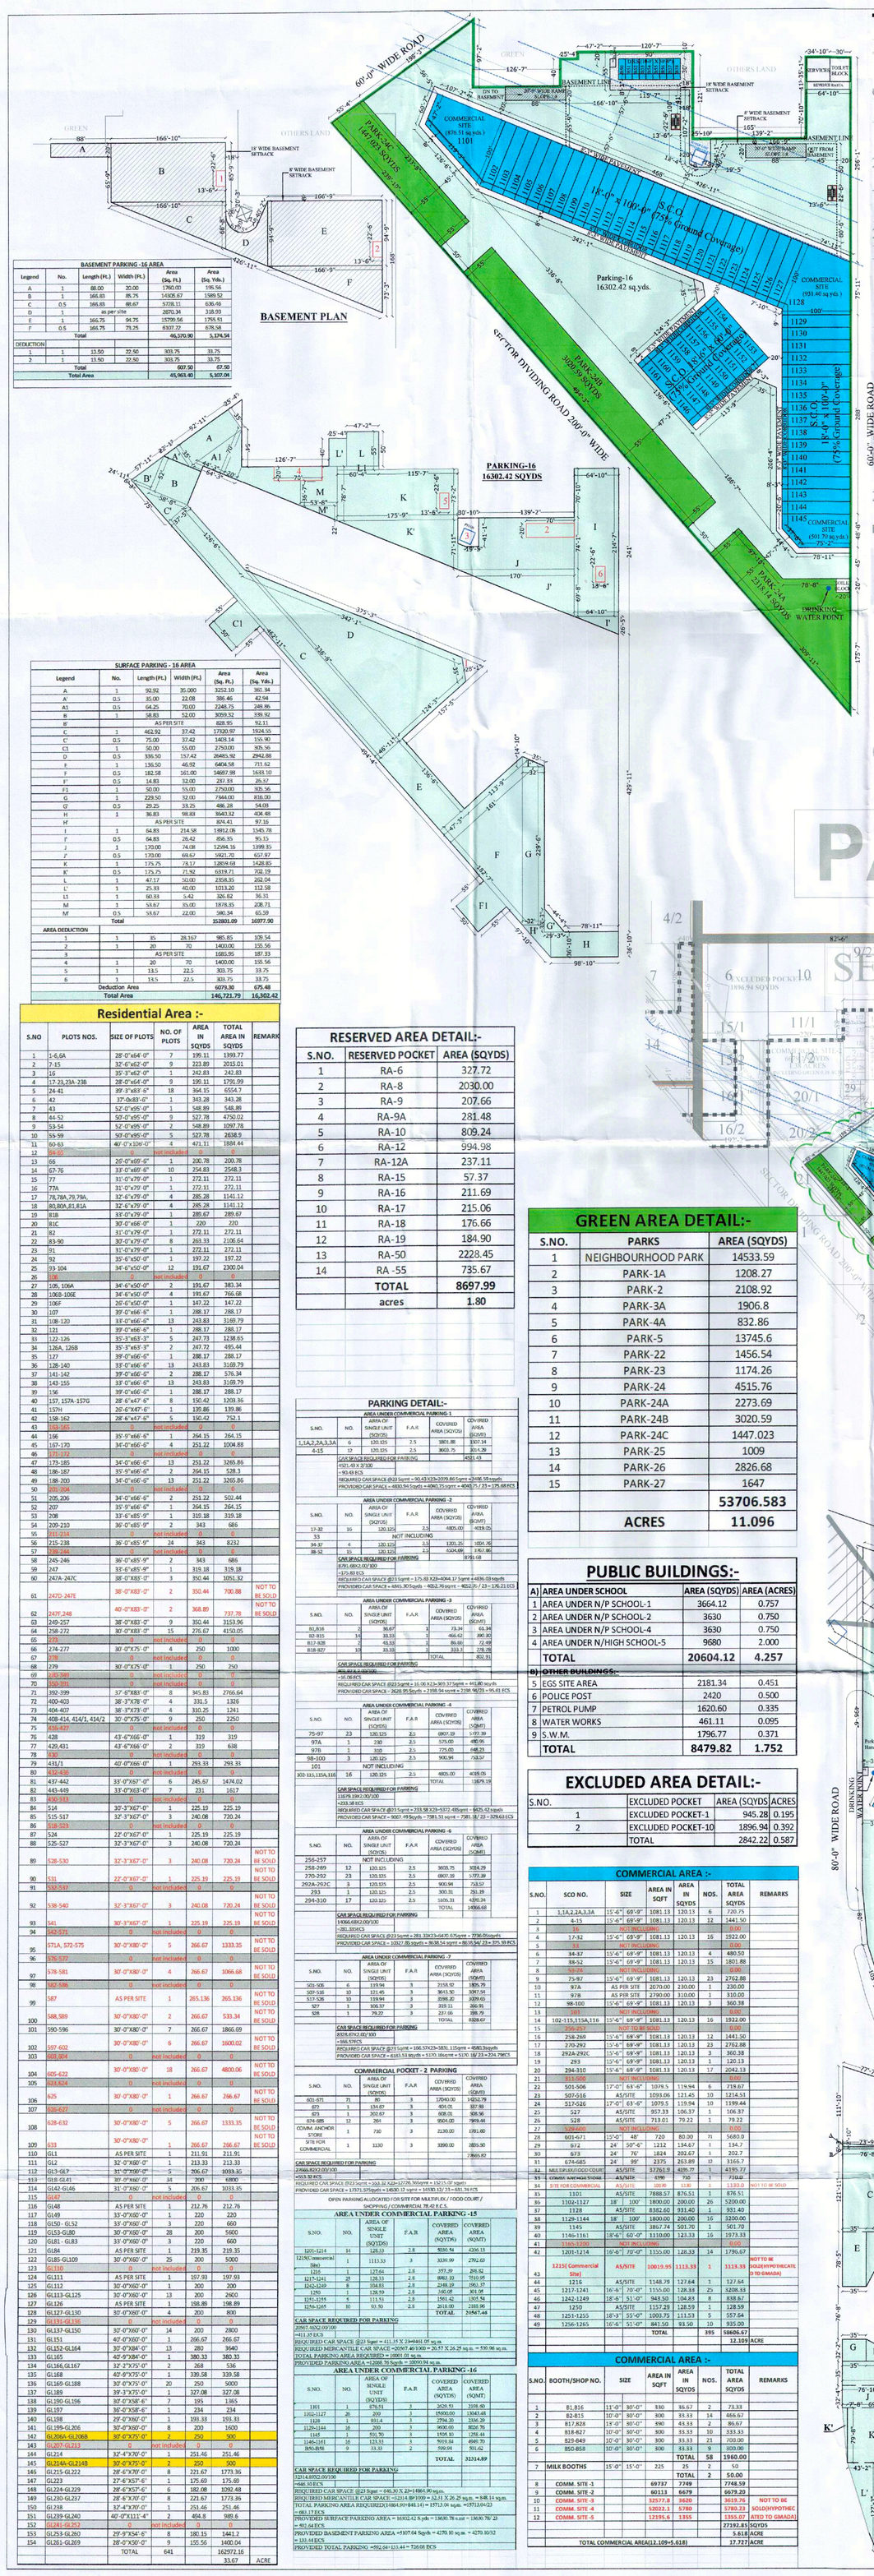

BASEMENT PARKING -16 AREA					
Legend	No.	Length (Ft.)	Width (Ft.)	Area (Sq. Ft.)	Area (Sq. Yds.)
A	1	88.00	20.00	1760.00	195.56
B	1	166.83	85.75	14305.67	1589.52
C	0.5	166.83	68.67	5728.11	636.46
D	1	as per site		2870.34	318.93
E	1	166.75	94.75	15799.56	1755.51
F	0.5	166.75	73.25	6107.22	678.58
Total				46,570.90	5,174.54
DEDUCTION					
1	1	13.50	22.50	303.75	33.75
2	1	13.50	22.50	303.75	33.75
Total				607.50	67.50
Total Area				45,963.40	5,107.04

SURFACE PARKING - 16 AREA					
Legend	No.	Length (Ft.)	Width (Ft.)	Area (Sq. Ft.)	Area (Sq. Yds.)
A	1	92.92	35.000	3252.10	361.34
A'	0.5	35.00	22.08	386.46	42.94
A1	0.5	64.25	70.00	2248.75	249.86
B	1	58.83	52.00	3059.32	339.92
B'	AS PER SITE			828.95	92.11
C	1	462.92	37.42	17320.97	1924.55
C'	0.5	75.00	37.42	1403.14	155.90
C1	1	50.00	55.00	2750.00	305.56
D	0.5	336.50	157.42	26485.92	2942.88
E	1	136.50	46.92	6404.58	711.62
F	0.5	182.58	161.00	14697.98	1633.10
F'	0.5	14.83	32.00	237.33	26.37
F1	1	50.00	55.00	2750.00	305.56
G	1	229.50	32.00	7344.00	816.00
G'	0.5	29.25	33.25	486.28	54.03
H	1	36.83	98.83	3640.32	404.48
H'	AS PER SITE			874.41	97.16
I	1	64.83	214.58	13912.06	1545.78
I'	0.5	64.83	26.42	856.35	95.15
J	1	170.00	74.08	12594.16	1399.35
J'	0.5	170.00	69.67	5921.70	657.97
K	1	175.75	73.17	12859.68	1428.85
K'	0.5	175.75	71.92	6319.71	702.19
L	1	47.17	50.00	2358.35	262.04
L'	1	25.33	40.00	1013.20	112.58
L1	1	60.33	5.42	326.82	36.31
M	1	53.67	35.00	1878.35	208.71
M'	0.5	53.67	22.00	590.34	65.59
Total				152801.09	16977.90
AREA DEDUCTION					
1	1	35	28.167	985.85	109.54
2	1	20	70	1400.00	155.56
3	AS PER SITE			1685.95	187.33
4	1	20	70	1400.00	155.56
5	1	13.5	22.5	303.75	33.75
6	1	13.5	22.5	303.75	33.75
Deduction Area				6079.30	675.48
Total Area				146,721.79	16,302.42

Residential Area :-

S.NO	PLOTS NOS.	SIZE OF PLOTS	NO. OF PLOTS	AREA IN SQYDS	TOTAL AREA IN SQYDS	REMARK
1	1-6,6A	28'-0"x64'-0"	7	196.11	1393.77	
2	7-15	32'-6"x62'-0"	9	223.89	2015.01	
3	16	35'-3"x62'-0"	1	242.83	242.83	
4	17-23,23A-23B	28'-0"x64'-0"	9	199.11	1791.99	
5	24-41	39'-3"x63'-6"	18	364.15	6554.7	
6	42	37'-0x83'-6"	1	343.28	343.28	
7	43	52'-0"x95'-0"	1	548.89	548.89	
8	44-52	50'-0"x95'-0"	9	527.78	4750.02	
9	53-54	52'-0"x95'-0"	2	548.89	1097.78	
10	55-59	50'-0"x95'-0"	5	527.78	2638.9	
11	60-63	40'-0"x106'-0"	4	471.11	1884.44	
12	64-65	0	not included	0	0	
13	66	26'-0"x69'-6"	1	200.78	200.78	
14	67-76	33'-0"x69'-6"	10	254.83	2548.3	
15	77	31'-0"x79'-0"	1	272.11	272.11	
16	77A	31'-0"x79'-0"	1	272.11	272.11	
17	78,78A,79,79A,	32'-6"x79'-0"	4	285.28	1141.12	
18	80,80A,81,81A	32'-6"x79'-0"	4	285.28	1141.12	
19	81B	33'-0"x79'-0"	1	289.67	289.67	
20	81C	30'-0"x66'-0"	1	220	220	
21	82	31'-0"x79'-0"	1	272.11	272.11	
22	83-90	30'-0"x79'-0"	8	263.33	2106.64	
23	91	31'-0"x79'-0"	1	272.11	272.11	
24	92	35'-6"x50'-0"	1	197.22	197.22	
25	93-104	34'-6"x50'-0"	12	191.67	2300.04	
26	105	0	not included	0	0	
27	105, 106A	34'-6"x50'-0"	2	191.67	383.34	
28	106B-106E	34'-6"x50'-0"	4	191.67	766.68	
29	106F	26'-6"x50'-0"	1	147.22	147.22	
30	107	39'-0"x66'-6"	1	288.17	288.17	
31	108-120	33'-0"x66'-6"	13	243.83	3169.79	
32	121	39'-0"x66'-6"	1	288.17	288.17	
33	122-126	35'-3"x63'-3"	5	247.73	1238.65	
34	126A, 126B	35'-3"x63'-3"	2	247.72	495.44	
35	127	39'-0"x66'-6"	1	288.17	288.17	
36	128-140	33'-0"x66'-6"	13	243.83	3169.79	
37	141-142	39'-0"x66'-6"	2	288.17	576.34	
38	143-155	33'-0"x66'-6"	13	243.83	3169.79	
39	156	39'-0"x66'-6"	1	288.17	288.17	
40	157 ,157A-157G	28'-6"x47'-6"	8	150.42	1203.36	
41	157H	26'-6"X47'-6"	1	139.86	139.86	
42	158-162	28'-6"x47'-6"	5	150.42	752.1	
43	163-165	0	not included	0	0	
44	166	35'-9"x66'-6"	1	264.15	264.15	
45	167-170	34'-0"x66'-6"	4	251.22	1004.88	
46	171-172	0	not included	0	0	
47	173-185	34'-0"x66'-6"	13	251.22	3265.86	
48	186-187	35'-9"x66'-6"	2	264.15	528.3	
49	188-200	34'-0"x66'-6"	13	251.22	3265.86	
50	201-204	0	not included	0	0	
51	205,206	34'-0"x66'-6"	2	251.22	502.44	
52	207	35'-9"x66'-6"	1	264.15	264.15	
53	208	33'-6"x85'-9"	1	319.18	319.18	
54	209-210	36'-0"x85'-9"	2	343	686	
55	211-214	0	not included	0	0	
56	215-238	36'-0"x85'-9"	24	343	8232	
57	239-244	0	not included	0	0	
58	245-246	36'-0"x85'-9"	2	343	686	
59	247	33'-6"x85'-9"	1	319.18	319.18	
60	247A- 247C	38'-0"X83'-0"	3	350.44	1051.32	
61	247D-247E	38'-0"X83'-0"	2	350.44	700.88	NOT TO BE SOLD
62	247F,248	40'-0"X83'-0"	2	368.89	737.78	NOT TO BE SOLD
63	249-257	38'-0"X83'-0"	9	350.44	3153.96	
64	258-272	30'-0"X83'-0"	15	276.67	4150.05	
65	273	0	not included	0	0	
66	274-277	30'-0"X75'-0"	4	250	1000	
67	278	0	not included	0	0	
68	279	30'-0"X75'-0"	1	250	250	
69	280-289	0	not included	0	0	
70	290-299	0	not included	0	0	
71	392-399	37'-6"X83'-0"	8	345.83	2766.64	
72	400-403	38'-3"X78'-0"	4	331.5	1326	
73	404-407	38'-3"X73'-0"	4	310.25	1241	
74	408-414, 414/1, 414/2	30'-0"X75'-0"	9	250	2250	
75	416-427	0	not included	0	0	
76	428	43'-6"X66'-0"	1	319	319	
77	429,431	43'-6"X66'-0"	2	319	638	
78	430	0	not included	0	0	
79	431/1	40'-0"X66'-0"	1	293.33	293.33	
80	432-436	0	not included	0	0	
81	437-442	33'-0"X67'-0"	6	245.67	1474.02	
82	443-449	33'-0"X63'-0"	7	231	1617	
83	450-513	0	not included	0	0	
84	514	30'-3"X67'-0"	1	225.19	225.19	
85	515-517	32'-3"X67'-0"	3	240.08	720.24	
86	518-523	0	not included	0	0	
87	524	22'-0"X67'-0"	1	225.19	225.19	
88	525-527	32'-3"X67'-0"	3	240.08	720.24	
89	528-530	32'-3"X67'-0"	3	240.08	720.24	NOT TO BE SOLD
90	531	22'-0"X67'-0"	1	225.19	225.19	NOT TO BE SOLD
91	532-537	0	not included	0	0	
92	538-540	32'-3"X67'-0"	3	240.08	720.24	NOT TO BE SOLD
93	541	30'-3"X67'-0"	1	225.19	225.19	NOT TO BE SOLD
94	542-571	0	not included	0	0	
95	571A, 572-575	30'-0"X80'-0"	5	266.67	1333.35	NOT TO BE SOLD
96	576-577	0	not included	0	0	
97	578-581	30'-0"X80'-0"	4	266.67	1066.68	NOT TO BE SOLD
98	582-586	0	not included	0	0	
99	587	AS PER SITE	1	265.136	265.136	NOT TO BE SOLD
100	588,589	30'-0"X80'-0"	2	266.67	533.34	NOT TO BE SOLD
101	590-596	30'-0"X80'-0"	7	266.67	1866.69	
102	597-602	30'-0"X80'-0"	6	266.67	1600.02	NOT TO BE SOLD
103	603,604	0	not included	0	0	
104	605-622	30'-0"X80'-0"	18	266.67	4800.06	NOT TO BE SOLD
105	623,624	0	not included	0	0	
106	625	30'-0"X80'-0"	1	266.67	266.67	NOT TO BE SOLD
107	626-627	0	not included	0	0	
108	628-632	30'-0"X80'-0"	5	266.67	1333.35	NOT TO BE SOLD
109	633	30'-0"X80'-0"	1	266.67	266.67	NOT TO BE SOLD
110	G11	AS PER SITE	1	211.91	211.91	
111	G12	32'-0"X66'-0"	1	213.33	213.33	
112	G13-G17	31'-0"X90'-0"	5	206.67	1033.35	
113	G18-G141	30'-0"X66'-0"	34	200	6800	
114	G142-G146	31'-0"X66'-0"	5	206.67	1033.35	
115	G147	0	not included	0	0	
116	G148	AS PER SITE	1	212.76	212.76	
117	G149	33'-0"X60'-0"	1	220	220	
118	G150 - G152	33'-0"X60'-0"	3	220	660	
119	G153-G180	30'-0"X60'-0"	28	200	5600	
120	G181 - G183	33'-0"X60'-0"	3	220	660	
121	G184	AS PER SITE	1	219.35	219.35	
122	G185-G1109	30'-0"X60'-0"	25	200	5000	
123	G1110	0	not included	0	0	
124	G1111	AS PER SITE	1	197.93	197.93	
125	G1112	30'-0"X60'-0"	1	200	200	
126	G1113-G1125	30'-0"X60'-0"	13	200	2600	
127	G1126	AS PER SITE	1	198.89	198.89	
128	G1127-G1130	30'-0"X60'-0"	4	200	800	
129	G1131-G1136	0	not included	0	0	
130	G1137-G1150	30'-0"X60'-0"	14	200	2800	
131	G1151	40'-0"X60'-0"	1	266.67	266.67	
132	G1152-G1164	30'-0"X84'-0"	13	280	3640	
133	G1165	40'-0"X84'-0"	1	380.33	380.33	
134	G1166,G1167	32'-2"X75'-0"	2	268	536	
135	G1168	40'-9"X75'-0"	1	339.58	339.58	
136	G1169-G1188	30'-0"X75'-0"	20	250	5000	
137	G1189	39'-3"X75'-0"	1	327.08	327.08	
138	G1190-G1196	30'-0"X58'-6"	7	195	1365	
139	G1197	36'-0"X58'-6"	1	234	234	
140	G1198	29'-0"X60'-0"	1	193.33	193.33	
141	G1199-G1206	30'-0"X60'-0"	8	200	1600	
142	GL206A-GL206B	30'-0"X75'-0"	2	250	500	
143	GL207-GL213	0	not included	0	0	
144	GL214	32'-4"X70'-0"	1	251.46	251.46	
145	GL214A-GL214B	30'-0"X75'-0"	2	250	500	
146	GL215-GL222	28'-6"X70'-0"	8	221.67	1773.36	
147	GL223	27'-6"X57'-6"	1	175.69	175.69	
148	GL224-GL229	28'-6"X57'-6"	6	182.08	1092.48	
149	GL230-GL237	28'-6"X70'-0"	8	221.67	1773.36	
150	GL238	32'-4"X70'-0"	1	251.46	251.46	
151	GL239-GL240	40'-0"X111'-4"	2	494.8	989.6	
152	GL241-GL252	0	not included	0	0	
153	GL253-GL260	29'-9"X54'-6"	8	180.15	1441.2	
154	GL261-GL269	28'-0"X50'-0"	9	155.56	1400.04	
	TOTAL		641		162972.16	
					33.67	ACRE

RESERVED AREA DETAIL:-		
S.NO.	RESERVED POCKET	AREA (SQYDS)
1	RA-6	327.72
2	RA-8	2030.00
3	RA-9	207.66
4	RA-9A	281.48
5	RA-10	809.24
6	RA-12	994.98
7	RA-12A	237.11
8	RA-15	57.37
9	RA-16	211.69
10	RA-17	215.06
11	RA-18	176.66
12	RA-19	184.90
13	RA-50	2228.45
14	RA -55	735.67
	TOTAL	8697.99
	acres	1.80

GREEN AREA DETAIL:-		
S.NO.	PARKS	AREA (SQYDS)
1	NEIGHBOURHOOD PARK	14533.59
2	PARK-1A	1208.27
3	PARK-2	2108.92
4	PARK-3A	1906.8
5	PARK-4A	832.86
6	PARK-5	13745.6
7	PARK-22	1456.54
8	PARK-23	1174.26
9	PARK-24	4515.76
10	PARK-24A	2273.69
11	PARK-24B	3020.59
12	PARK-24C	1447.023
13	PARK-25	1009
14	PARK-26	2826.68
15	PARK-27	1647
		53706.583
	ACRES	11.096

PARKING DETAIL:-					
AREA UNDER COMMERCIAL PARKING-1					
S.NO.	NO.	AREA OF SINGLE UNIT (SQYDS)	F.A.R	COVERED AREA (SQYDS)	COVERED AREA (SQMT)
1,1A,2,2A,3,3A	6	120.125	2.5	1801.88	1507.14
4-15	12	120.125	2.5	3603.75	3014.28
CAR SPACE REQUIRED FOR PARKING				4521.43	
4521.43 X 2/100 = 90.43 ECS					
REQUIRED CAR SPACE @23 Sqmt = 90.43*23=2079.86 Sqmt =2486.59 sqyds					
PROVIDED CAR SPACE = 4830.94 Sqyds = 4040.75 sqmt = 4040.75 / 23 = 175.68 ECS					
AREA UNDER COMMERCIAL PARKING -2					
S.NO.	NO.	AREA OF SINGLE UNIT (SQYDS)	F.A.R	COVERED AREA (SQYDS)	COVERED AREA (SQMT)
17-32	16	120.125	2.5	4805.00	4019.05
33	NOT INCLUDING				
34-37	4	120.125	2.5	1201.25	1004.76
38-52	15	120.125	2.5	4204.88	3517.86
CAR SPACE REQUIRED FOR PARKING				8721.68	
8721.68X2.00/100 = 175.43 ECS					
REQUIRED CAR SPACE @23 Sqmt = 175.43 X23=4034.17 Sqmt = 4836.03 sqyds					
PROVIDED CAR SPACE = 4845.30 Sqyds - 4042.76 sqmt = 4042.76 sqmt / 23 = 175.81 ECS					
AREA UNDER COMMERCIAL PARKING -3					
S.NO.	NO.	AREA OF SINGLE UNIT (SQYDS)	F.A.R	COVERED AREA (SQYDS)	COVERED AREA (SQMT)
81,816	2	36.67	1	73.34	61.34
92-815	14	33.33	1	466.62	390.30
817-828	2	43.33	1	86.66	72.48
838-927	10	33.33	1	333.3	278.78
			TOTAL		802.91
CAR SPACE REQUIRED FOR PARKING					
802.91 X 2/100 = 16.06 ECS					
REQUIRED CAR SPACE @23 Sqmt = 16.06 X23=369.37 Sqmt = 441.80 sqyds					
PROVIDED CAR SPACE = 2628.95 Sqyds = 2198.94 sqmt = 2198.94/23 = 95.61 ECS					
AREA UNDER COMMERCIAL PARKING -4					
S.NO.	NO.	AREA OF SINGLE UNIT (SQYDS)	F.A.R	COVERED AREA (SQYDS)	COVERED AREA (SQMT)
75-97	23	120.125	2.5	6907.19	5772.39
97A	1	230	2.5	575.00	480.95
97B	1	310	2.5	775.00	648.23
98-100	3	120.125	2.5	900.94	753.57
101	NOT INCLUDING				
102-115,115A,116	16	120.125	2.5	4805.00	4019.05
			TOTAL		11874.18
CAR SPACE REQUIRED FOR PARKING					
11874.18X2.00/100 = 237.48 ECS					
REQUIRED CAR SPACE @23 Sqmt = 237.48 X23=5327.48 Sqmt = 6425.42 sqyds					
PROVIDED CAR SPACE = 9001.49 Sqyds = 7581.53 sqmt = 7581.53 / 23 = 329.63 ECS					
AREA UNDER COMMERCIAL PARKING -6					
S.NO.	NO.	AREA OF SINGLE UNIT (SQYDS)	F.A.R	COVERED AREA (SQYDS)	COVERED AREA (SQMT)
256-257	NOT INCLUDING				
258-269	12	120.125	2.5	3603.75	3014.29
270-292	23	120.125	2.5	6907.18	5777.39
292A-292C	3	120.125	2.5	900.94	753.57
293	1	120.125	2.5	300.31	251.19
294-310	17	120.125	2.5	5105.31	4270.36
			TOTAL		14066.68
CAR SPACE REQUIRED FOR PARKING					
14066.68X2.00/100 = 281.33 ECS					
REQUIRED CAR SPACE @23 Sqmt = 281.33X23=6470.67Sqmt = 7736.05sqyds					
PROVIDED CAR SPACE = 10327.86 sqyds = 8638.54 sqmt = 8638.54/ 23 = 375.59 ECS					
AREA UNDER COMMERCIAL PARKING -7					
S.NO.	NO.	AREA OF SINGLE UNIT (SQYDS)	F.A.R	COVERED AREA (SQYDS)	COVERED AREA (SQMT)
501-506	6	119.94	3	2158.92	1805.79
507-516	10	121.45	3	3643.50	3047.54
517-526	10	119.94	3	3598.20	3009.65
527	1	106.37	3	319.11	266.91
528	1	79.22	3	237.66	198.79
			TOTAL		8328.67
CAR SPACE REQUIRED FOR PARKING					
8328.67X2.00/100 = 166.57ECS					
REQUIRED CAR SPACE @23 Sqmt = 166.57X23=3831.11Sqmt = 4583.3sqyds					
PROVIDED CAR SPACE = 6183.53 sqyds = 5170.16sqmt = 5170.16/ 23 = 224.79ECS					
COMMERCIAL POCKET - 2 PARKING					
S.NO.	NO.	AREA OF SINGLE UNIT (SQYDS)	F.A.R	COVERED AREA (SQYDS)	COVERED AREA (SQMT)
601-671	71	80	3	17040.00	14252.79
672	1	134.67	3	404.01	337.88
673	1	202.67	3	608.01	508.56
674-685	12	264	3	9504.00	7949.44
COMM. ANCHOR STORE	1	730	3	2190.00	1831.60
SITE FOR COMMERCIAL	1	1130	3	3390.00	2835.50
					27865.82
CAR SPACE REQUIRED FOR PARKING					
27865.82X2.00/100 = 557.32 ECS					
REQUIRED CAR SPACE @23 Sqmt = 557.32 X23=12816.56Sqmt = 15215.07 sqyds					
PROVIDED CAR SPACE = 17371.57Sqyds = 14530.12 sqmt = 14530.12/ 23 = 631.74 ECS					
OPEN PARKING ALLOCATED FOR SITE FOR MULTIPLEX / FOOD COURT / SHOPKING / COMMERCIAL 78.42 E.C.S.					
AREA UNDER COMMERCIAL PARKING -15					
S.NO.	NO.	AREA OF SINGLE UNIT (SQYDS)	F.A.R	COVERED AREA (SQYDS)	COVERED AREA (SQMT)
1201-1214	14	128.33	2.8	5030.54	4206.13
1215(Commercial Site)	1	1113.33	3	3339.99	2792.63
1216	1	127.64	2.8	357.39	298.82
1217-1241	25	128.33	2.8	8983.10	7510.95
1242-1249	8	104.83	2.8	2348.19	1963.37
1250	1	128.59	2.8	360.05	301.05
1251-1255	5	111.51	2.8	1561.42	1305.54
1256-1265	10	93.50	2.8	2618.00	2188.96
			TOTAL		20567.48
CAR SPACE REQUIRED FOR PARKING					
20567.48X2.00/100 = 411.35 ECS					
REQUIRED CAR SPACE @23 Sqmt = 411.35 X 23=9461.05 sq.m.					
REQUIRED MERCANTILE CAR SPACE =20567.48/100 = 205.67 X 25 25 sq.m. = 530.96 sq.m.					
TOTAL PARKING AREA REQUIRED = 10001.01 sq.m.					
PROVIDED PARKING AREA =12068.76 Sqyds = 10090.94 sq.m.					
AREA UNDER COMMERCIAL PARKING -16					
S.NO.	NO.	AREA OF SINGLE UNIT (SQYDS)	F.A.R	COVERED AREA (SQYDS)	COVERED AREA (SQMT)
1101	1	876.51	3	2629.53	2198.60
1102-1127	26	200	3	15600.00	13041.48
1128	1	931.4	3	2794.20	2336.29
1129-1144	16	200	3	9600.00	8024.78
1145	1	501.70	3	1505.10	1258.44
1146-1161	16	123.33	3	5919.84	4949.70
890-898	9	33.33	2	599.94	501.62
			TOTAL		31314.89
CAR SPACE REQUIRED FOR PARKING					
31314.89X2.00/100 = 626.30 ECS					
REQUIRED CAR SPACE @23 Sqmt = 626.30 X 23=14404.90 sq.m.					
REQUIRED MERCANTILE CAR SPACE =31314.89/1000 = 32.31 X 26 25 sq.m. = 848.14 sq.m.					
TOTAL PARKING AREA REQUIRED(14404.90+848.14) = 15713.04 sq.m. =15713.04/23 = 683.17 ECS					
PROVIDED SURFACE PARKING AREA = 18302.42 Sqyds = 13600.78 sq.mt = 13600.78/ 23 = 591.64 ECS					
PROVIDED BASEMENT PARKING AREA =5107.04 Sqyds = 4270.10 sq.m. = 4270.10/32 = 133.44 ECS					
PROVIDED TOTAL PARKING =591.64+133.44 = 726.08 ECS					

PUBLIC BUILDINGS:-			
A)	AREA UNDER SCHOOL	AREA (SQYDS)	AREA (ACRES)
1	AREA UNDER N/P SCHOOL-1	3664.12	0.757
2	AREA UNDER N/P SCHOOL-2	3630	0.750
3	AREA UNDER N/P SCHOOL-4	3630	0.750
4	AREA UNDER N/HIGH SCHOOL-5	9680	2.000
	TOTAL	20604.12	4.257
B)	OTHER BUILDINGS:-		
5	EGS SITE AREA	2181.34	0.451
6	POLICE POST	2420	0.500
7	PETROL PUMP	1620.60	0.335
8	WATER WORKS	461.11	0.095
9	S.W.M.	1796.77	0.371
	TOTAL	8479.82	1.752

EXCLUDED AREA DETAIL:-			
S.NO.	EXCLUDED POCKET	AREA (SQYDS)	ACRES
1	EXCLUDED POCKET-1	945.28	0.195
2	EXCLUDED POCKET-10	1896.94	0.392
	TOTAL	2842.22	0.587

COMMERCIAL AREA :-							
S.NO.	SCO NO.	SIZE		AREA IN SQFT	AREA IN SQYDS	NOS.	TOTAL AREA SQYDS	REMARKS
1	1,1A,2,2A,3,3A	15'-6"	69'-9"	1081.13	120.13	6	720.75	
2	4-15	15'-6"	69'-9"	1081.13	120.13	12	1441.50	
3	16	NOT INCLUDING					0.00	
4	17-32	15'-6"	69'-9"	1081.13	120.13	16	1922.00	
5	33	NOT INCLUDING					0.00	
6	34-37	15'-6"	69'-9"	1081.13	120.13	4	480.50	
7	38-52	15'-6"	69'-9"	1081.13	120.13	15	1801.88	
8	53-74	NOT INCLUDING					0.00	
9	75-97	15'-6"	69'-9"	1081.13	120.13	23	2762.88	
10	97A	AS PER SITE		2070.00	230.00	1	230.00	
11	97B	AS PER SITE		2790.00	310.00	1	310.00	
12	98-100	15'-6"	69'-9"	1081.13	120.13	3	360.38	
13	101	NOT INCLUDING					0.00	
14	102-115,115A,116	15'-6"	69'-9"	1081.13	120.13	16	1922.00	
15	256-257	NOT TO BE SOLD					0.00	
16	258-269	15'-6"	69'-9"	1081.13	120.13	12	1441.50	
17	270-292	15'-6"	69'-9"	1081.13	120.13	23	2762.88	
18	292A-292C	15'-6"	69'-9"	1081.13	120.13	3