COMMERCIAL SALEABLE AREA CALCULATION

PART	DESCRIPTION	PLOT AREA	SHOP NOS.	QUANTITY	SIZE		AREA (EACH UNIT)	TOTAL AREA	TOTAL SALEABLE AREA
		SQ.MT.		NOS.	WIDTH	LENGTH		SQ.MT.	SQ.MT.
C	COMMERCIAL-6 (ALREADY APPROVED)	3375.66	B01 TO B22	22	3.05	9.15	27.908	613.965	1363.877
			B23 TO B37	15	3.05	9.75	29.738	446.063	
			B38	1	1/2*(3.74+4.91)*6.89		29.799	29.799	
			B39 TO B49	11	3.05	6.89	21.015	231.165	
			B50	1	1/2*(3.74+2.61)*6.89		21.876	21.876	
			TOILET	1	3.05	6.89	21.015	21.015	
	SUB POST OFFICE-2	80.019							80.019
	COMMON FACILITY CENTRE (CFC)-2	74.076							74.076
	MILK BOOTH-2, 3, 4, 5, 6, 6A, 13, 16 & 17 (9 NOS. X 8 X 8)	54.023							54.023
							TOTAL SALEABLE AREA (C)		1571.994

MIX LAND USE COMMERCIAL SALEABLE AREA CALCULATION

PART	DESCRIPTION	PLOT AREA	SHOP NOS.	QUANTITY	SIZE		AREA (EACH UNIT)	TOTAL AREA	TOTAL SALEABLE AREA
		SQ.MT.		NOS.	WIDTH	LENGTH		SQ.MT.	SQ.MT.
C	PETROL PUMP-1	1050.000							1050.000
							TOTAL SALEABLE AREA (C)		1050.000

LIST OF PLOTS HYPOTHECATED TO GMADA / NOT TO BE SOLD

PART	PLOT DESCRIPTION	NO OF PLOTS
C	411C, 446BL, 446CL9, 446CL10, 446DQ2, 446DQ3, 446DQ4, 446DQ5, 546D, 661I, 758G2, 758S	12

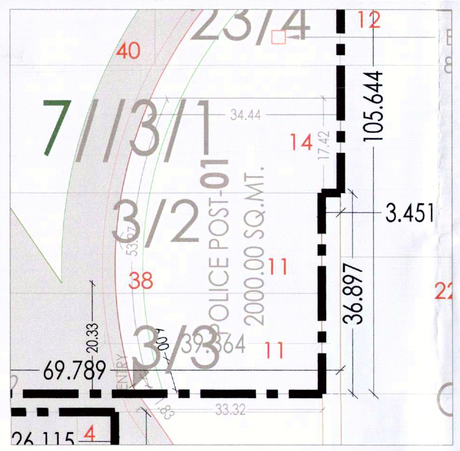

POLICE POST-01 BLOWN UP

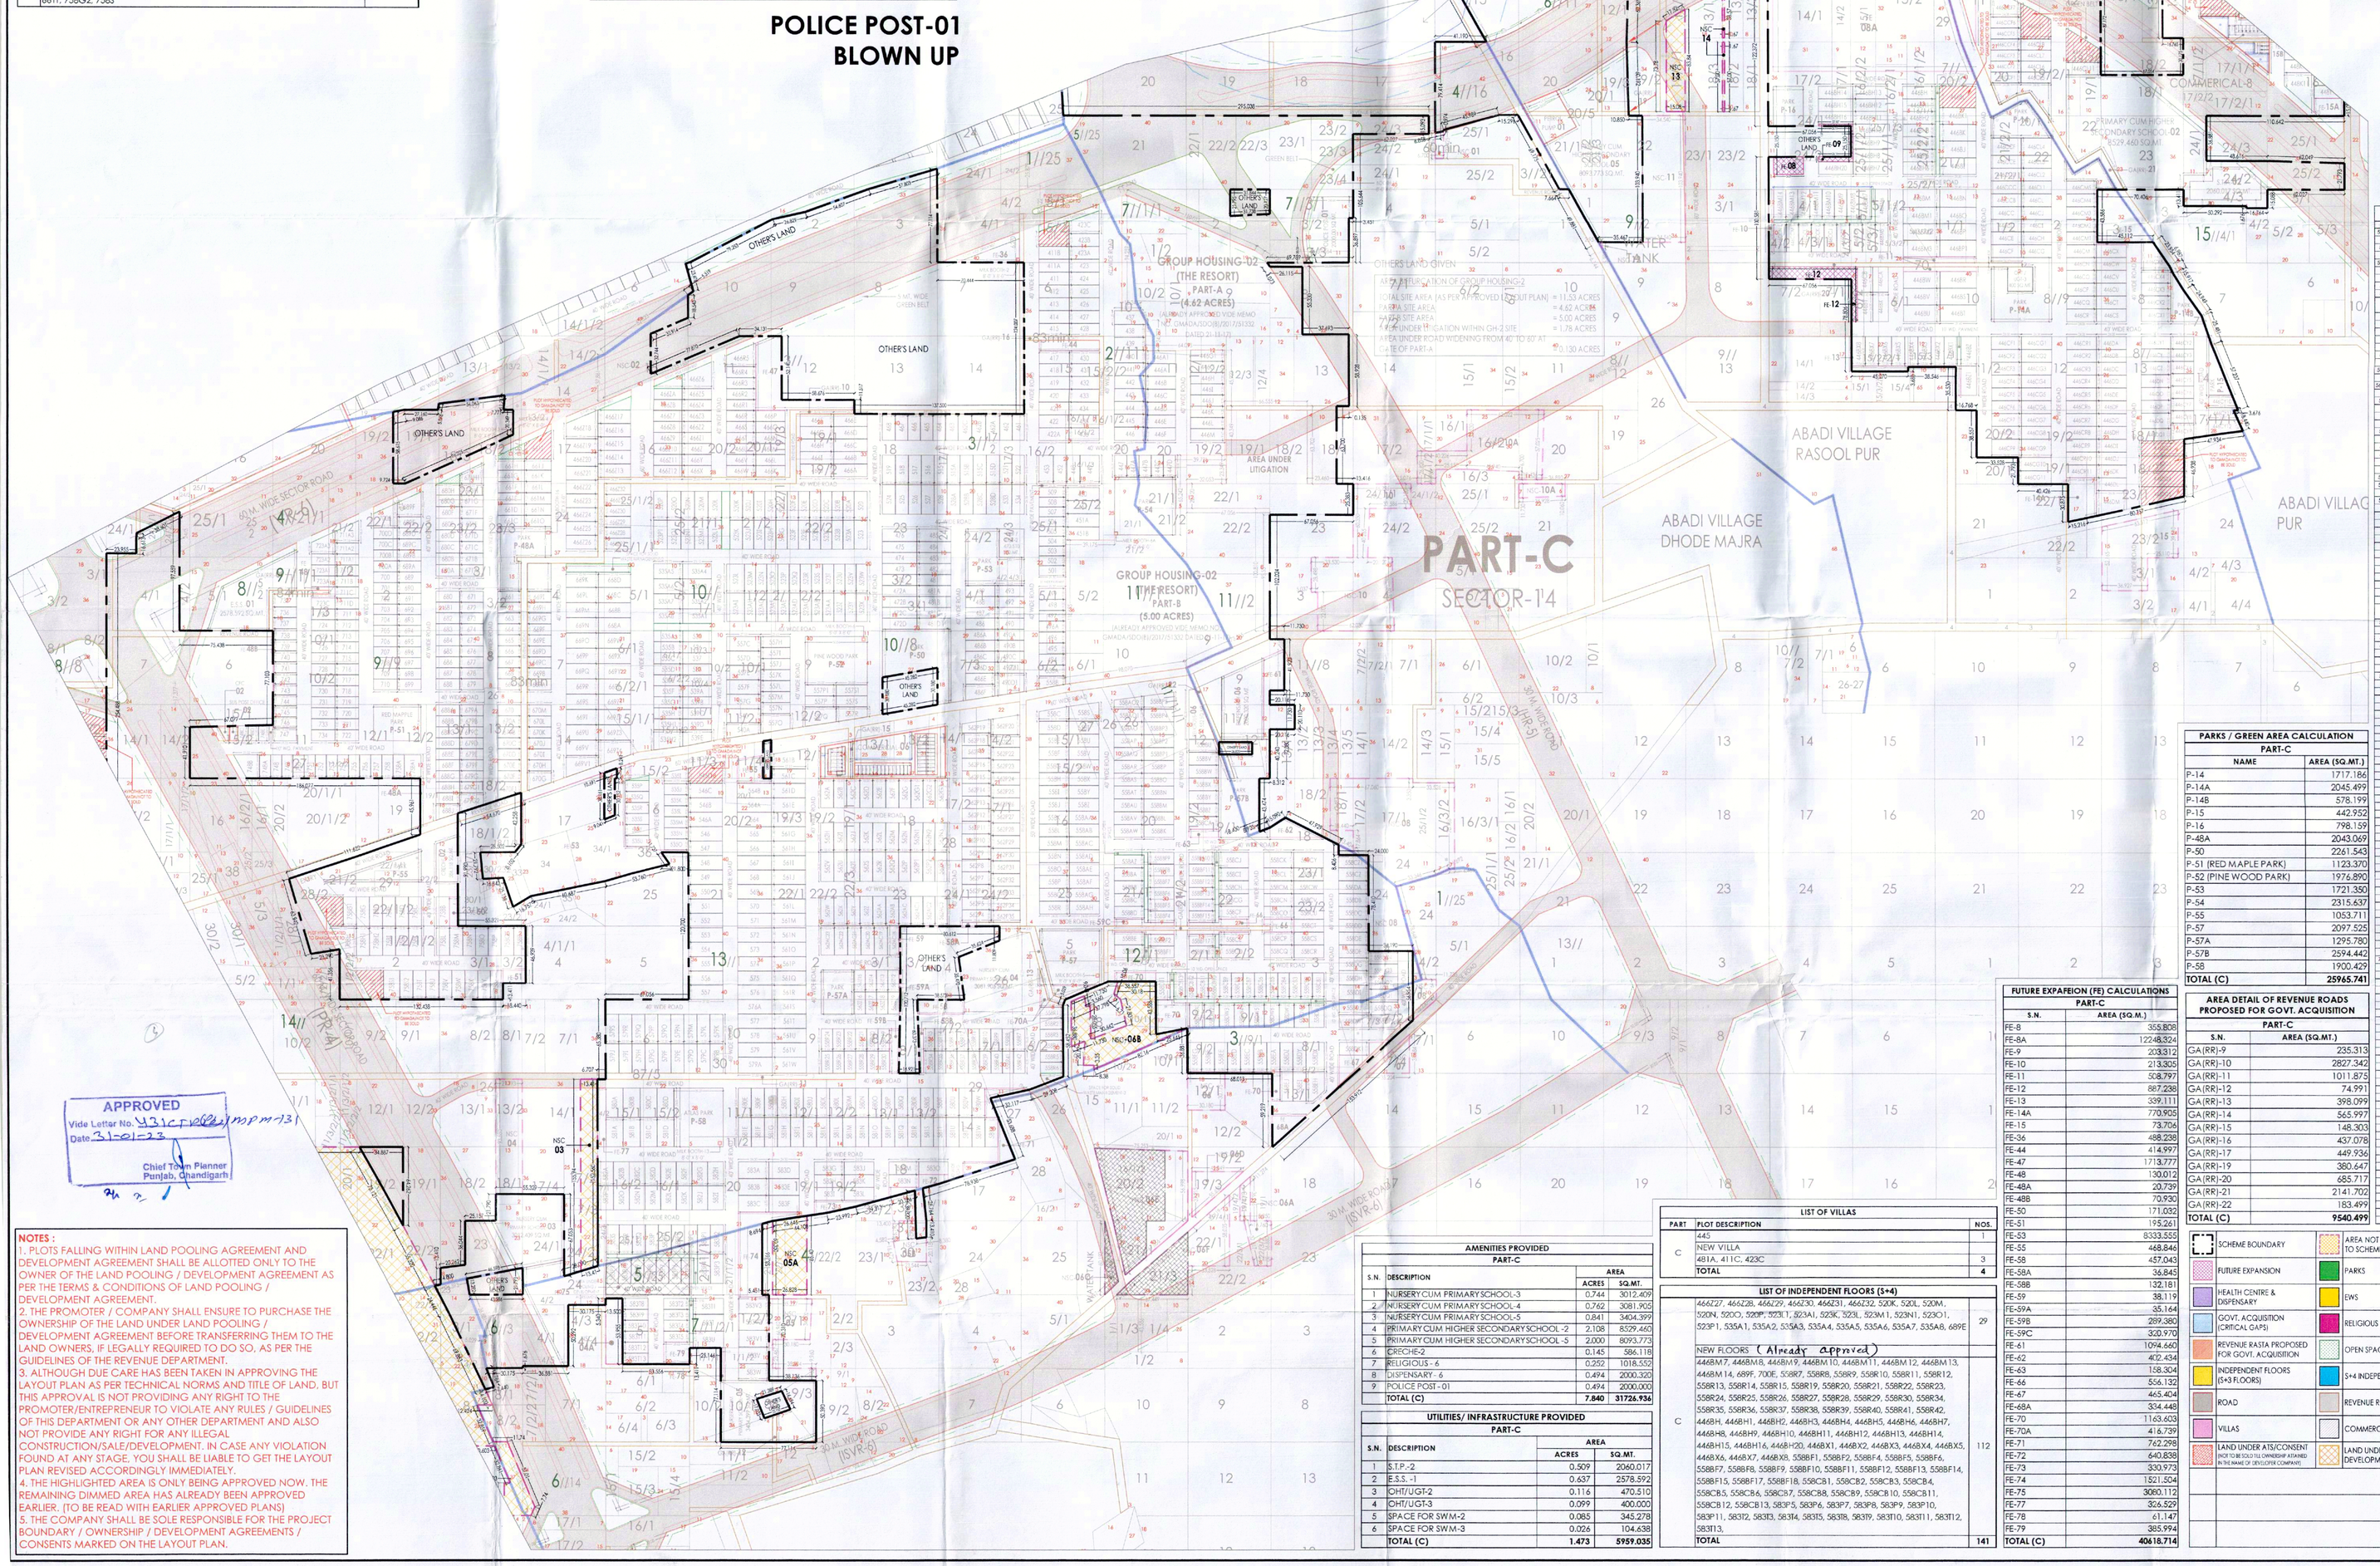

Site Plan Commercial-6 is already approved vide CTP(PB) Memo No. 3269 CTP(PB)/MPM131 Dated10/06/2014

APPROVED
Vide Letter No. 431CTP(PB)/MPM-131
Date 31-01-23
Chief Town Planner
Punjab, Chandigarh

PART-C SHEET 4/8

RESIDENTIAL PLOTTED AREA CALCULATION PART-C

PLOT NO.		SIZE LENGTH		SIZE WIDTH	AREA / EACH PLOT	TOTAL NO.	TOTAL AREA (SQ.MT.)
411A	To 411B	15.50	x	24.09	352.95	2	705.89
411C		1/2*(12.13+20.84)*24.09			397.36	1	397.36
411	To 412	15.50	x	24.09	352.95	3	1064.75
417	To 422	15.50	x	24.09	352.95	4	1411.67
	422A	15.50	x	24.09	352.95	1	352.95
423A	To 423B	15.50	x	24.09	352.95	2	705.89
	423C	1/2*(18.10+20.50)*24.09			356.86	1	356.86
	423D	15.50	x	24.09	352.95	1	352.95
424	To 428	15.50	x	24.09	352.95	5	1764.75
430	To 436	15.50	x	24.09	352.95	7	1770.62
	437	1/2*(24.09+21.04)*7.72			177.49	1	354.27
		3.48	x	24.94	86.76	1	
438	To 440	15.50	x	24.94	386.57	3	1394.96
	441A	15.97	x	24.94	398.34	1	398.34
	440D	15.50	x	24.94	386.57	1	386.57
440A	To 440P	15.50	x	24.19	374.95	6	1325.97
	440Q	15.50	x	24.19	374.95	1	374.95
440S	To 440L	9.20	x	27.50	253.00	3	759.00
	440M	15.50	x	24.19	374.95	1	374.95
440BH1	To 440BH6	10.30	x	25.40	261.62	6	1569.72
440BH7	To 440BH13	10.30	x	27.57	283.94	7	1987.60
440BH20		10.30	x	27.57	283.94	1	283.94
440B1	To 440B1	13.44	x	28.40	381.70	3	1145.11
440B1		13.44	x	28.40	381.70	1	381.70
440B1		17.43	x	28.40	512.64	1	512.64
440B1A	To 440B1	14.21	x	28.40	403.47	2	806.95
440B2	To 440B2A3	13.44	x	28.40	381.70	3	1144.51
440B2A3		10.28	x	24.00	246.72	1	246.72
440B2A4		10.28	x	27.57	284.42	1	284.42
440B2A7	To 440B2A14	9.91	x	24.67	244.48	8	1955.84
440B3	To 440B7	13.44	x	28.40	381.70	5	1908.51
440B7		13.44	x	28.40	381.70	1	381.70
440B7	To 440B11	13.44	x	29.40	401.60	3	1204.80
440B7		13.44	x	29.40	401.60	1	401.60
440B8	To 440B11	12.42	x	24.08	299.07	2	598.15
440B11	To 440B12	10.34	x	24.08	248.88	2	497.76
440B12	To 440B21	12.44	x	24.08	304.37	2	608.74
440C1A	To 440C8	12.42	x	20.73	257.47	1	257.47
440C2C	To 440C7	10.30	x	24.08	252.54	8	2022.73
440C7	To 440C9	10.30	x	24.08	252.54	2	505.09
440C9		14.91	x	24.08	359.05	1	359.05
440C10	To 440C12B	10.30	x	24.08	252.54	8	2022.73
440C12B		14.91	x	24.08	359.05	1	359.05
440C12B1	To 440C13	10.90	x	24.81	270.29	2	540.58
440C13		10.30	x	24.00	252.54	1	252.54
440C1	To 440C3	10.30	x	24.08	252.54	3	758.12
440C4		14.17	x	24.08	341.21	1	341.21
440C5	To 440C8	9.00	x	24.08	216.72	2	433.44
440C9		1/2*(14.18+29.18)*24.08			543.41	1	543.41
440C10		1/2*(28.29+22.22)*28.00			687.30	1	687.30
440C11		10.22	x	28.00	286.07	1	286.07
440C2A	To 440C2	10.30	x	24.08	252.54	4	1010.18
440C3	To 440C4	10.30	x	24.08	252.54	4	1010.18
440C5		1/2*(24.09+29.18)*28.00			388.04	1	388.04
440C7	To 440C10	10.30	x	24.08	252.54	5	1264.20
440C8	To 440C11	10.30	x	24.08	252.54	1	252.54
440C7	To 440C2	10.30	x	24.00	252.00	2	504.00
440C7		10.11	x	24.00	242.64	1	242.64
440C12	To 440C18	10.11	x	18.49	186.92	7	1308.44
440C18		1/2*(14.09+23.18)*18.49			344.44	1	344.44
440C19		1/2*(22.81+18.49)*10.11			208.77	1	208.77
440C11		CAD GENERATED AREA			229.52	1	229.52
440C12		CAD GENERATED AREA			280.49	1	280.49
440C18	To 440C2	10.30	x	24.08	252.54	1	252.54
440C2		14.17	x	24.08	341.21	1	341.21
440C7D	To 440C9A	9.00	x	24.08	216.72	2	433.44
440C9A		1/2*(24.09+29.18)*24.08			638.88	1	638.88
440C9B	To 440C9D	10.30	x	24.08	252.54	3	757.62
440C9D		1/2*(11.13+22.81)*24.08			408.88	1	408.88
440C9D	To 440C9N	10.28	x	24.00	246.72	1	246.72
440C9A	To 440CL	10.30	x	24.08	252.54	12	3030.55
440C9N		1/2*(15.85+20.29)*24.08			434.42	1	434.42
440C9N	To 440CP	10.50	x	24.00	252.00	3	756.00
		1/2*(15.85+20.29)*24.08			434.42	1	434.42
440CP1		10.11	x	24.00	242.64	1	242.64
440CQ2		1/2*(14.77+22.81)*24.08			442.26	1	442.26
440CQ3	To 440CQ4	13.50	x	24.00	324.00	2	648.00
440CQ5		1/2*(13.84+22.54)*24.08			415.55	1	415.55
447		1/2*(14.77+22.81)*24.08			442.26	1	442.26
447A	To 447D	9.8	x	18	176.40	4	705.60
	447E	1/2*(9.8+18)*(27.72-9.8)			127.49	1	127.49
	447F	9.8	x	24.00	235.20	1	235.20
450	To 451	15.75	x	24.00	378.00	2	756.00
	451A	15.75	x	24.00	378.00	1	378.00
	451B	15.75	x	24.00	378.00	1	378.00
	452	11.40	x	23.50	270.60	1	270.60
461	To 462	10.08	x	21.69	218.65	1	437.29
462A	To 462C	11.18	x	21.69	242.49	3	727.48
462D	To 462E	10.08	x	21.69	218.65	2	437.29
464A	To 464J	10.25	x	24.94	255.64	10	2556.40
464K	To 464P	9.30	x	23.65	219.85	6	1319.10
464R	To 464Z	9.00	x	23.65	212.85	9	1915.65
464AA	To 464AH	9.00	x	23.65	212.85	8	1702.80
464BE		1/2*(9.9+27)*23.65			334.29	1	334.29
464C	To 464D	9.00	x	23.65	212.85	2	425.70
464E	To 464G	1/2*(11.44+27.72)*23.65			393.06	1	393.06
464CA	To 464CB	9.00	x	23.65	212.85	2	425.70
464D7	To 464E2	9.00	x	22.66	203.94	6	1223.64
464E2	To 464E7	11.02	x	22.66	249.67	8	1997.36
464E18		1/2*(13.5+29.55)*25.66			473.04	1	473.04
464E22	To 464E25	11.69	x	22.66	264.85	1	264.85
464E27	To 464E32	8.95	x	21.24	190.10	6	1140.60
472	To 473	9.00	x	28.38	255.42	2	510.84
472A	To 472D	9.00	x	28.38	255.42	4	1021.68
476		10.3	x	28.38	292.31	1	292.31
481	To 484	9.00	x	28.38	255.42	4	1021.68
481A	To 481D	9.00	x	28.38	255.42	4	1021.68
485		10.3	x	28.38	292.31	1	292.31
486A	To 486E	9.00	x	23.65	212.85	5	1064.25
486F		9.00	x	23.65	212.85	1	212.85
487	To 490	9.00	x	23.65	212.85	4	851.40
490A	To 490D	9.00	x	23.65	212.85	4	851.40
490D1		1/2*(15.08+18.48)*23.65			398.62	1	398.62
494	To 495	9.00	x	21.30	191.70	3	575.10
494A	To 494N	9.00	x	21.30	191.70	8	1533.60
497	To 499	9.00	x	21.30	191.70	3	575.10
501	To 502	9.00	x	21.30	191.70	2	383.40
515	To 519	10.30	x	24.18	253.89	5	1269.45
515A	To 515D	10.48	x	24.18	253.46	4	1013.84
520		10.49	x	23.65	248.09	1	248.09
520A	To 520J	9.00	x	23.65	212.85	10	2128.50
520K		10.26	x	23.65	242.65	1	242.65
520L	To 520P	9.00	x	23.65	212.85	4	851.40
521		8.90	x	24.18	239.38	1	239.38
522		10.14	x	24.18	245.17	1	245.17
523		10.49	x	23.65	248.09	1	248.09
523A	To 523J	9.00	x	23.65	212.85	10	2128.50
523K		10.26	x	23.65	242.65	1	242.65
523L	To 523P	9.00	x	23.65	212.85	4	851.40
525		14.41	x	23.65	340.85	1	340.85
532	To 532	9.00	x	23.65	212.85	1	212.85
532A	To 532J	9.00	x	23.65	212.85	8	1702.80
532K		14.41	x	23.65	340.85	1	340.85
532L	To 532P	9.00	x	23.65	212.85	4	851.40
538		10.30	x	24.18	249.05	1	249.05
555	To 559	9.00	x	24.18	217.62	5	1088.10
559A	To 559D	9.00	x	24.18	217.62	4	870.48
559E		1/2*(9.3+24.18)*18			304.92	1	304.92
540		11.80	x	27.50	324.50	1	324.50
548	To 557	11.80	x	27.50	324.50	12	3894.00
548A		11.80	x	27.50	324.50	1	324.50
548B	To 548C	11.80	x	27.50	324.50	2	649.00
548D		1/2*(17.70+27.50)*27.50			616.40	1	616.40
557C	To 557J	11.80	x	27.50	324.50	5	1624.50
557K	To 557N	9.00	x	28.45	255.80	5	1279.00
557O		28.45*(1/2*18.89+1)			332.76	1	332.76
557P		9.00	x	28.45	255.80	1	255.80
557Q		1/2*(9.9+28.45)*18			225.18	1	225.18
557Q		20.00*(1/2*18.11+1)			369.00	1	369.00
557R		20.00*(1/2*18.14+1)			283.50	1	283.50
557S		9.00	x	28.45	255.80	1	255.80
557T		9.00	x	28.50	256.50	1	256.50
558A		9.00	x	28.50	256.50	1	256.50
558B		1/2*(10.06+14.48)*28.50			188.61	1	188.61
558C		1/2*(10.06+14.48)*28.50			188.61	1	188.61
558D	To 558F	10.50	x	24.00	252.00	13	3276.00
558G	To 558J	9.16	x	18.50	169.46	2	338.92
558K	To 558P	10.50	x	24.00	252.00	7	1764.00
558Q	To 558R	9.16	x	18.50	169.46	2	338.92
558S		9.16	x	18.50	169.46	1	169.46
558T	To 558Z	10.50	x	24.00	252.00	7	1764.00
558AA	To 558AH	10.50	x	24.00	252.00	8	2016.00
558AD1		10.50	x	24.00	252.00	1	252.00
558AD2		24*(1/2*10.50)*2			252.00	1	252.00
558AD3	To 558AJ4	10.50	x	24.00	252.00	9	2268.00
558AJ		10.50	x	24.00	252.00	1	252.00
558BA	To 558BF	10.50	x	24.00	252.00	4	1512.00
558B1	To 558B1F	21.00	x	9.58	201.18	12	2414.16
558B1T	To 558B1Y	21.00	x	9.58	201.18	2	402.36
558H	To 558P	10.50	x	24.00	252.00	6	1512.00
558H1	To 558H4	10.50	x	24.00	252.00	4	1008.00
558H5		1/2*(13.88+10.50)*24			292.80	1	292.80
558I		4.49 x 24=107.76			107.76	1	107.76
558J		4.00	x	24.00	144.00	1	144.00
558J1	To 558J2	10.50	x	24.00	252.00	3	756.00
558CA		10.50	x	24.00	252.00	7	1764.00
558CA1	To 558CB1	9.29	x	22.10	205.27	13	2669.51
558CD	To 558C	10.50	x	24.00	252.00	4	1512.00
558C1	To 558CK	12.71	x	24.00	305.04	2	610.08
558CL	To 558CQ	10.50	x	24.00	252.00	4	1008.00
558CR	To 558CX	10.50	x	24.00	252.00	5	1260.00
558CY		12.71	x	24.00	305.04	1	305.04
558CZ		10.50	x	24.00	252.00	1	252.00
558CZ1		10.50	x	24.00	252.00	1	252.00
558D1	To 558D2	10.50	x	24.00	252.00	2	504.00
558D3	To 558D7	12.14	x	24.00	291.36	3	874.08
558D7		10.50	x	24.00	252.00	1	252.00
				TOTAL (C)	1361	306651.90	

PARKS / GREEN AREA CALCULATION PART-C	
NAME	AREA (SQ.MT.)
P-14	1717.186
P-14A	2045.499
P-14B	578.199
P-15	442.952
P-16	798.159
P-48A	2043.069
P-50	2261.543
P-51 (RED MAPLE PARK)	1123.370
P-52 (PINE WOOD PARK)	1976.890
P-53	1721.350
P-54	2315.637
P-55	1053.711
P-57	2097.525
P-57A	1295.780
P-57B	2594.442
P-58	1900.429
TOTAL (C)	25965.741

AREA DETAIL OF REVENUE ROADS PROPOSED FOR GOVT. ACQUISITION PART-C	
S.N.	AREA (SQ.MT.)
GA (RR)-9	235.313
GA (RR)-10	2827.342
GA (RR)-11	1011.875
GA (RR)-12	74.591
GA (RR)-13	398.099
GA (RR)-14	565.997
GA (RR)-15	148.303
GA (RR)-16	437.078
GA (RR)-17	449.936
GA (RR)-19	380.647
GA (RR)-20	685.717
GA (RR)-21	2141.702
GA (RR)-22	183.499
TOTAL (C)	9540.499

FUTURE EXPAFEION (FE) CALCULATIONS PART-C	
S.N.	AREA (SQ.M.)
FE-8	355.808
FE-8A	1224.8324
FE-9	203.312
FE-10	213.805
FE-11	508.797
FE-12	887.238
FE-13	339.115
FE-14A	770.905
FE-15	73.704
FE-36	488.238
FE-44	414.597
FE-47	1713.377
FE-48	130.012
FE-48A	20.739
FE-48B	70.930
FE-50	171.032
FE-51	195.261
FE-53	8333.555
FE-55	468.846
FE-58	457.043
FE-58A	36.845
FE-58B	132.181
FE-59	38.119
FE-59A	35.164
FE-59B	209.380
FE-59C	302.970
FE-61	1094.660
FE-62	472.434
FE-63	158.304
FE-66	556.132
FE-67	465.404
FE-68A	334.448
FE-70	1163.603
FE-70A	416.739
FE-71	762.298
FE-72	640.838
FE-73	330.973
FE-74	1521.504
FE-75	3080.112
FE-77	306.529
FE-78	61.147
FE-79	385.994
TOTAL (C)	40618.714

LIST OF VILLAS		
PART	PLOT DESCRIPTION	NOS.
C	445	1
	NEW VILLA	
	481A, 411C, 423C	3
	TOTAL	4

LIST OF INDEPENDENT FLOORS (S+4)		
C	446Z27, 446ZB, 446Z29, 446ZX3, 446ZX1, 446ZX2, 520N, 520L, 520M, 520N, 520O, 520P, 523L1, 523A1, 523K, 523L, 523N1, 523O1, 523P1, 535A1, 535A2, 535A3, 535A4, 535A5, 535A6, 535A7, 535A8, 689E	29
	NEW FLOORS (Already approved) 446BM7, 446BM8, 446BM9, 446BM10, 446BM11, 446BM12, 446BM13, 446BM14, 689F, 700E, 558R7, 558RB, 558R9, 558R10, 558R11, 558R12, 558R13, 558R14, 558R15, 558R19, 558R20, 558P21, 558P22, 558R23, 558R24, 558R25, 558R26, 558R27, 558P28, 558P29, 558R30, 558R34, 558R35, 558R36, 558R37, 558R38, 558R39, 558R40, 558R41, 558R42, 446BH, 446BH1, 446BH2, 446BH3, 446BH4, 446BH5, 446BH6, 446BH7, 446BH8, 446BH9, 446BH10, 446BH11, 446BH12, 446BH13, 446BH14, 446BH15, 446BH16, 446B+100, 446BX1, 446BX2, 446BX3, 446BX4, 446BX5, 446BX6, 446BX7, 446BX8, 558BF1, 558BF2, 558BF4, 558BF5, 558BF6, 558BF7, 558BFB, 558BF9, 558BF10, 558BF11, 558BF12, 558BF13, 558BF14, 558BF15, 558BF17, 558BF18, 558CB1, 558CB2, 558CB3, 558CB4, 558CB5, 558CB6, 558CB7, 558CB8, 558CB9, 558CB10, 558CB11, 558CB12, 558CB13, 583P5, 583P6, 583P7, 583P8, 583P9, 583P10, 583P11, 583T2, 583T3, 583T4, 583T5, 583T8, 583T9, 583T10, 583T11, 583T12, 583T13,	112
	TOTAL	141

AMENITIES PROVIDED PART-C			
S.N.	DESCRIPTION	AREA	
		ACRES	SQ.MT.
1	NURSERY CUM PRIMARY SCHOOL-3	0.744	3012.409
2	NURSERY CUM PRIMARY SCHOOL-4	0.762	3081.905
3	NURSERY CUM PRIMARY SCHOOL-5	0.841	3404.399
4	PRIMARY CUM HIGHER SECONDARY SCHOOL -2	2.108	8529.460
5	PRIMARY CUM HIGHER SECONDARY SCHOOL -5	2.000	8093.773
6	CRECHE-2	0.145	586.118
7	RELIGIOUS - 6	0.252	1018.550
8	DISPENSARY - 6	0.494	2000.320
9	POLICE POST - 01	0.494	2000.000
	TOTAL (C)	7.840	31726.934

UTILITIES/ INFRASTRUCTURE PROVIDED PART-C			
S.N.	DESCRIPTION	AREA	
		ACRES	SQ.MT.
1	S.T.P.-2	0.509	2060.017
2	E.S.S. -1	0.637	2578.592
3	CHT/UGT-2	0.116	470.510
4	CHT/UGT-3	0.099	400.000
5	SPACE FOR SWM-2	0.085	345.278
6	SPACE FOR SWM-3	0.026	104.638
	TOTAL (C)	1.473	5959.035

NOTES :

1. PLOTS FALLING WITHIN LAND POOLING AGREEMENT AND DEVELOPMENT AGREEMENT SHALL BE ALLOTTED ONLY TO THE OWNER OF THE LAND POOLING / DEVELOPMENT AGREEMENT AS PER THE TERMS & CONDITIONS OF LAND POOLING / DEVELOPMENT AGREEMENT.
2. THE PROMOTER / COMPANY SHALL ENSURE TO PURCHASE THE OWNERSHIP OF THE LAND UNDER LAND POOLING / DEVELOPMENT AGREEMENT BEFORE TRANSFERRING THEM TO THE LAND OWNERS, IF LEGALLY REQUIRED TO DO SO, AS PER THE GUIDELINES OF THE REVENUE DEPARTMENT.
3. ALTHOUGH DUE CARE HAS BEEN TAKEN IN APPROVING THE LAYOUT PLAN AS PER TECHNICAL NORMS AND TITLE OF LAND, BUT THIS APPROVAL IS NOT PROVIDING ANY RIGHT TO THE PROMOTER/ENTREPRENEUR TO VIOLATE ANY RULES / GUIDELINES OF THIS DEPARTMENT OR ANY OTHER DEPARTMENT AND ALSO NOT PROVIDE ANY RIGHT FOR ANY ILLEGAL CONSTRUCTION/SALE/DEVELOPMENT. IN CASE ANY VIOLATION FOUND AT ANY STAGE, YOU SHALL BE LIABLE TO GET THE LAYOUT PLAN REVISED ACCORDINGLY IMMEDIATELY.
4. THE HIGHLIGHTED AREA IS ONLY BEING APPROVED NOW. THE REMAINING DIAMED AREA HAS ALREADY BEEN APPROVED EARLIER. (TO BE READ WITH EARLIER APPROVED PLANS)
5. THE COMPANY SHALL BE SOLE RESPONSIBLE FOR THE PROJECT BOUNDARY / OWNERSHIP / DEVELOPMENT AGREEMENTS / CONSENTS MARKED ON THE LAYOUT PLAN.

SCHEME BOUNDARY	AREA NOT TAKEN IN TO SCHEME		OTHERS LAND
FUTURE EXPANSION	PARKS		INSTITUTIONS & COMMUNITY (COMMUNITY CENTRE, POLICE POST, SCHOOL, CRECHE)
HEALTH CENTRE & DISPENSARY	EWS		COMMERCIAL
GOVT. ACQUISITION (CRITICAL GAPS)	RELIGIOUS BUILDING		UTILITIES (STP, ESS, WATER WORKS, CHT/UGT)
REVENUE RASTA PROPOSED FOR GOVT. ACQUISITION	OPEN SPACES		GROUP HOUSING PLOTS
INDEPENDENT FLOORS (S+3 FLOORS)	S+4 INDEPENDENT FLOORS		PLOT HYPOTHECATED TO GMADA / NOT TO BE SOLD
ROAD	REVENUE ROAD		VILLAGE BOUNDARY
VILLAS	COMMERCIAL PARKING		
LAND UNDER ATS/CONSENT (NOT TO BE SOLD TILL OWNERSHIP ASSIGNED IN THE NAME OF DEVELOPER COMPANY)	LAND UNDER POOLING / DEVELOPMENT AGREEMENT		

PROJECT:- INTERGRATED RESIDENTIAL TOWNSHIP SITUATED IN NEW CHANDIGARH MASTER PLAN DISTT SAS NAGAR

NORTH

DEVELOPER:-Omaxe New Chandigarh Developers Pvt. Ltd.
Corp office:- 10, LSC Kalkaji New Delhi-110019

DRAWING TITLE:- REVISED LAYOUT PLAN (PART C)

DRG.No. : ML-04 | DATE : 14-02-2022

SCALE : | REV :

Apoorva Borah
Regd. Architect
CA/2013/61618

DESIGNER : | DEVELOPER :