REVISED SCHEME OF M K INDUSTRIAL PARK AT RAJPURA, PUNJAB

(UNDER INDUSTRIAL POLICY DATED - 19.06.2019 DULY NOTIFIED BY HUD / DO. PUNJAB , REVISED ON - 04.07.2023.)
(VILLAGE - MEHMADPUR)
(47.4676 ACRE SCHEME)

PROMOTERS :-

M/S MAHAKALI ELEVATIONS ESTATES PVT. LTD

HEAD OFF. & ADMN. OFF. : F - 129 , MAIN MARKET , RAJOURI GARDEN, N. E. W. D. E. L. H. I. - 1 1 0 0 2 7
e - m a i l : info@mahakali-developers.com

REGID. OFFICE : S C F 50 , LEELA BHAWAN COMPLEX, P A T I A L A - 1 4 7 0 0 1
e - m a i l : info@mahakali-developers.com
PH. 91175-2219016

COPY RIGHT :
This drawing and design is a copy right. It is loaned for the project mentioned above in the title of this sheet and is subject to recall at any stage. It shall not be lent,copied,traced,altered,reproduced or used in whole or in parts without the written permission of the proprietor.

AREA STATEMENT :-

GROSS SCHEME AREA OF LAND (227-00 bigha - 17 biswa) (Deduction made as per revised layout plan vide Memo 2107/Pun/31-03/2021, dated - 03.06.2023)		2,29,743.43 syd. 47.4676 ACRE 19.2176 HECTARE
NET SCHEME AREA (PLANNED) 2,29,743.43 - (2,319.11) = 2,27,424.32 syd. (227-17-00) gross scheme area (00-39-08) area contributed for road widening (226-18-12) net scheme area		2,27,424.32 syd. 46.9885 ACRE 19.0237 HECTARE
GROSS SALEABLE AREA	:	1,50,201.83 syd. 31.0336 ACRE (66.045%)
INDUSTRIAL ZONE :	1,46,564.14 syd. (64.445%)	Acres 30.2818
Ind. Plots	: 1,24,000.85 syd. (54.534%)	25.6200
Resd. Area	: 22,563.29 syd. (09.921%)	4.6618
RESD. AREA FOR COMM. DEVELOPMENT (1.600%)	3,637.69 syd.	0.7516
PHASE - 2 Resd. Area for commercial development	3,637.69 syd. (1.600%) (50% of parking = 9,094.22 sqrt)	0.7516
AREA UNDER ROADS, PARKS AND PUBLIC AMENITIES	: 77,222.49 syd. 15.9551 ACRE (33.955%)	

	sqyds	acres	Nos
Green strips	2,093.82 (0.916%)	0.4305	05
Site resd. for (solid waste management) (1001)	861.07 (0.379%)	0.1779	01
ESS (1002)	1,007.73 (0.442%)	0.2082	01
Site resd. for STP (1003)	1,355.64 (0.596%)	0.2802	01
Site resd. for ETP (1001)	2,529.25 (1.112%)	0.5226	01
Water Works (1004)	529.17 (0.232%)	0.1093	01
Roads & open spaces	68,855.81 (30.278%)	14.2264	

- TOTAL NO. OF PLOTS : 142
  INDUSTRIAL : 142
  Ind. Plots
- TOTAL POPULATION (Max.) : 3,564
  i) Residential zone : Nil
  ii) Industrial zone : 3,564
  1,46,564.14 x 3.25 x 1.5 % (no. comp. permissible)= 10,553.85 syd. (max. 7%)
  65,553.85 syd. equates with 20.02 persons per 230 sqyd.
  hence 3564 x 10.1 = 3,600
- DENSITY OF POPULATION / ACRE : 75.85 (= 303 max. persons/ac)
  (3,564 ÷ 46.9885)

NOTE : "X" REMOVED - 100% SCHEME LAND OWNED BY PROMOTERS.

SALE RESTRICTION NOTE WITHDRAWN SINCE CONSENT LETTER CONVERTED INTO REGISTERED SALE DEEDS OF 12 BIGHA LAND.

NOTE
THIS DRAWING SUPERSEDES DRG. NO. 02R-1 dated - 17/05/2023

REVISIONS

S.No.	Date	Particulars
1	26.06.2024	Green strip 5 mt. wide along ESS / Solid waste management site highlighted , gate positions of plots deleted , dividers of 60' wide roads withdrawn as pointed out by TP Deptt.

PROMOTERS | ARCHITECT | COMP AUTHORITY

(kunya kant)

kant and associates
1322 - egis complex , sector - 70 , sas nagar - 160070 (chandigarh)
tel : 0172 - 4051338, email - infoskantt@gmail.com
consulting architects, interior designers, urban designers, landscape architects, environment designers and planners

CORPORATION DRAWING

LAYOUT PLAN

Scale	Project	Drawing no.
1" =50'-0"	ka cd (OMG / MEEPL)	02 R-1
	IND. PARK RAJPURA	

Concept	Design	Dwgt	Drawn	Checked	Date
s.kant	s.kant	anurodha	anurodha	s.kant	01/08/2024

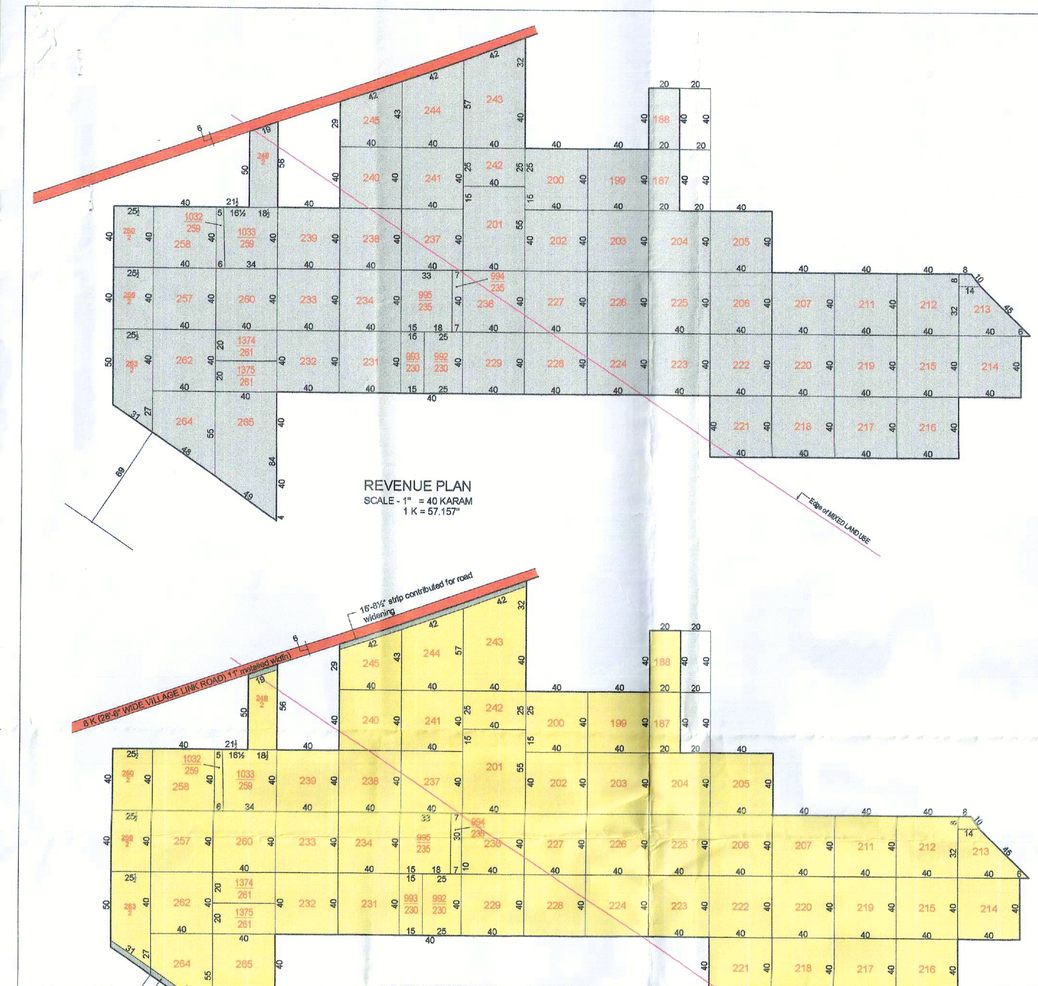

REVENUE PLAN
DETAILS OF OWNERSHIP OF PROMOTERS & ACQUISITION BY VIRTUE OF CONSENT LETTERS.

LEGEND	B - B	%
GROSS SCHEME AREA	227 - 17 - 00	
AREA OWNED BY THE PROMOTERS	227 - 17 - 00	100%
AREA ACQUIRED BY VIRTUE OF CONSENT LETTERS	00 - 00 - 00	Nil







RECORD OF SALE DEEDS OF LAND ACQUIRED BY THE PROMOTERS				
S.No.	Date	Area Acquired (in Bigha)	Vasseena/Document No.	Remarks

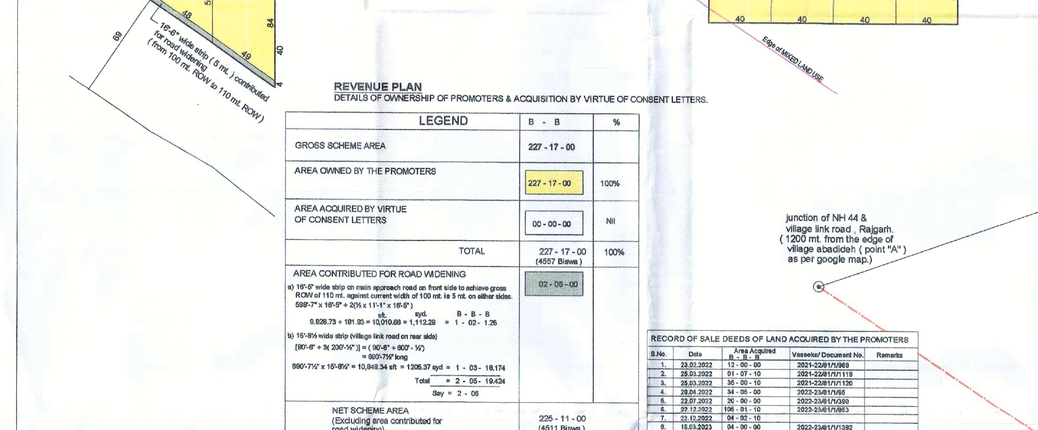

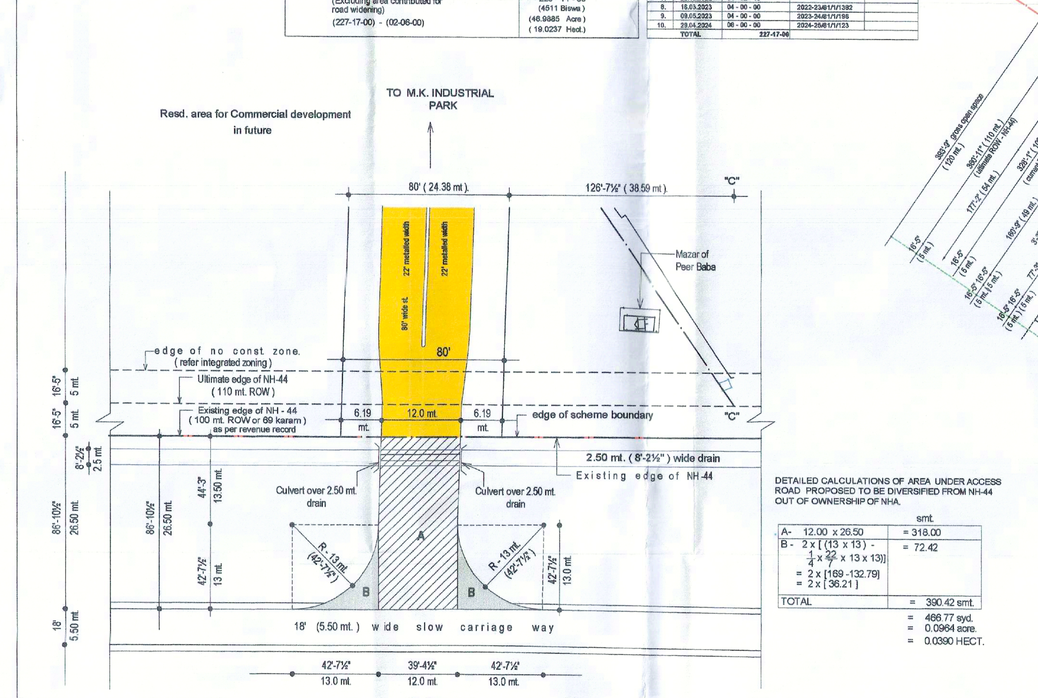

DETAIL AT " X "

AREA UNDER ACCESS ROAD FROM THE EDGE OF SLOW CARRIAGE WAY

DETAILED CALCULATIONS OF AREA UNDER ACCESS ROAD PROPOSED TO BE DIVERSIFIED FROM NH-44 OUT OF OWNERSHIP OF NHAI.

		unit
A -	12.00 x 26.50	= 318.00
	= 2 x [36.21]	
TOTAL		= 390.42 sqmt.
		= 466.77 syd.
		= 0.0964 acre.
		= 0.0390 HECT.

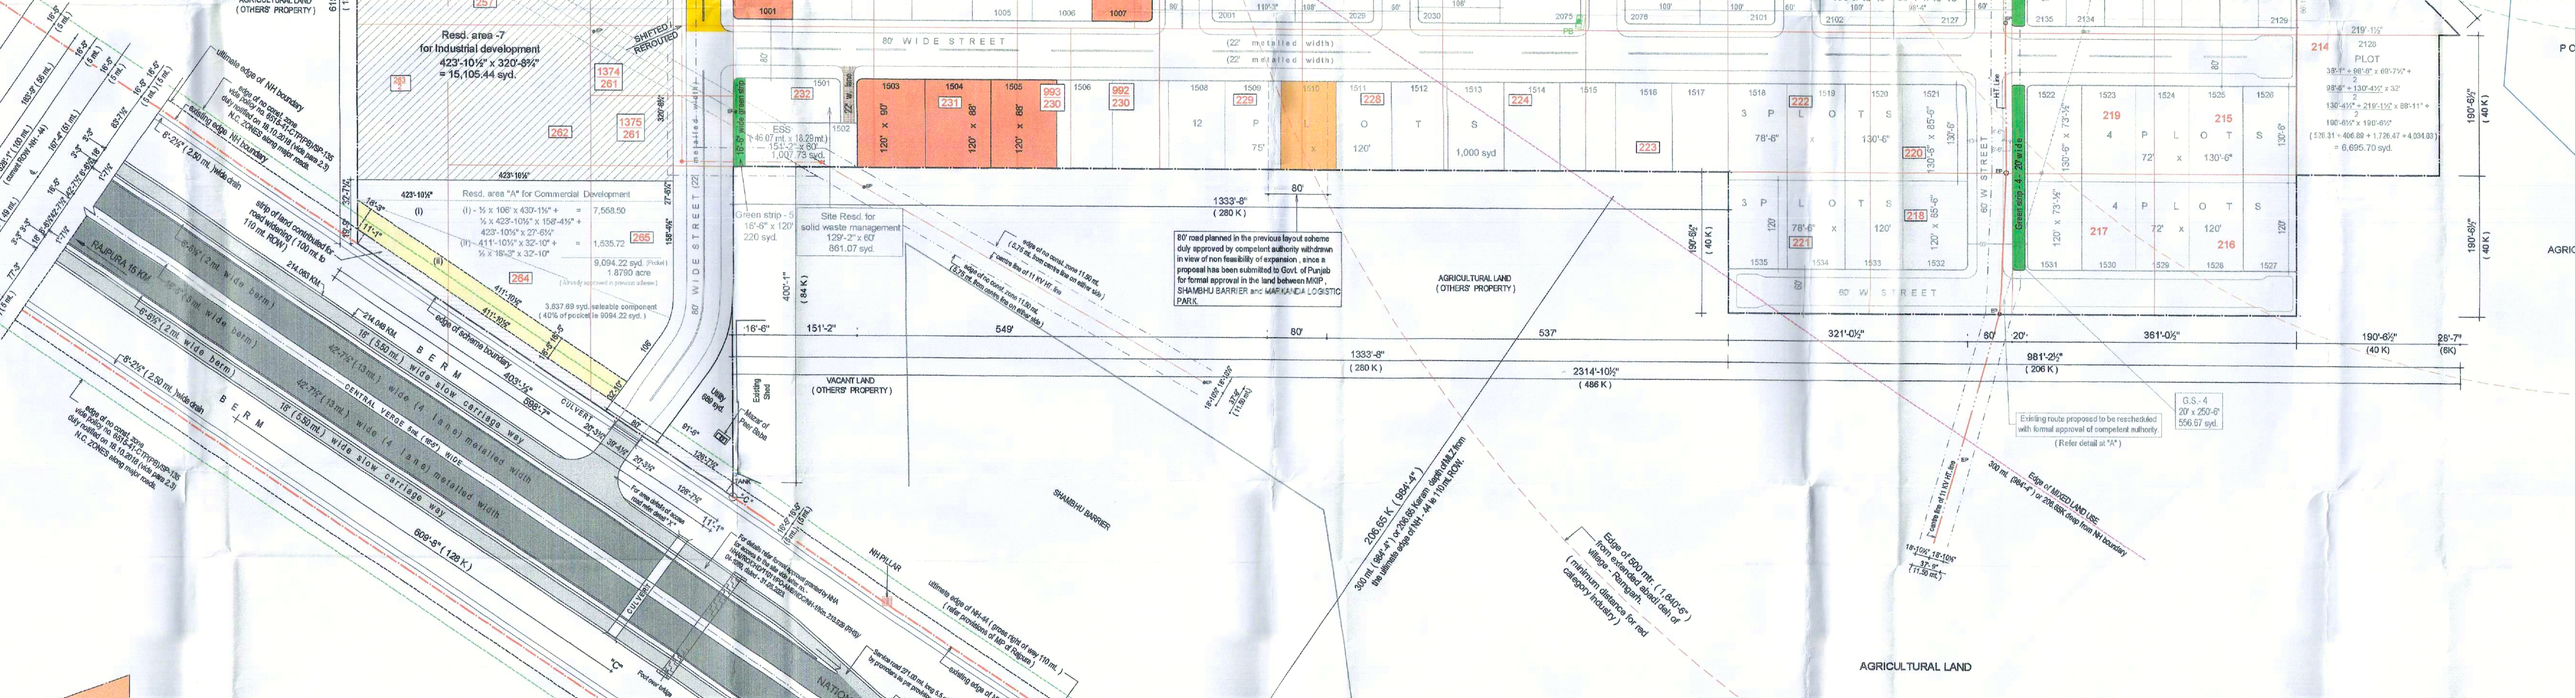
REVISED LAYOUT PLAN SUPERIMPOSED WITH REVENUE PLAN
GATI FACTORY
CULVERT
Village Ishar road (width 18 mt.)
Edge of NH-44 (100' ROW) as per revenue record
Edge of NH-44 (110' ROW) as per integrated zoning
15'-0" wide strip contributed by the promoter for road widening to 50'.
To Village Rajgarh
Junction of NH 44 & village link road - Rajgarh (1200 mt. from the edge of village abadidah (point "A") as per google map)
VILLAGE RAJGARH
POND
AGRICULTURAL LAND
Resd. area -7 for Industrial development 423'-10½" x 320'-6½" = 15,105.44 syd.
Resd. area "X" for Commercial Development
Site Resd. for solid waste management 1001 2/- 861.07 syd.
Site Resd. for ESS 1002 2/- 1,007.73 syd.
Site Resd. for STP 1003 2/- 1,355.64 syd.
Site Resd. for ETP 1001 2/- 2,529.25 syd.
Water Works 1004 2/- 529.17 syd.
