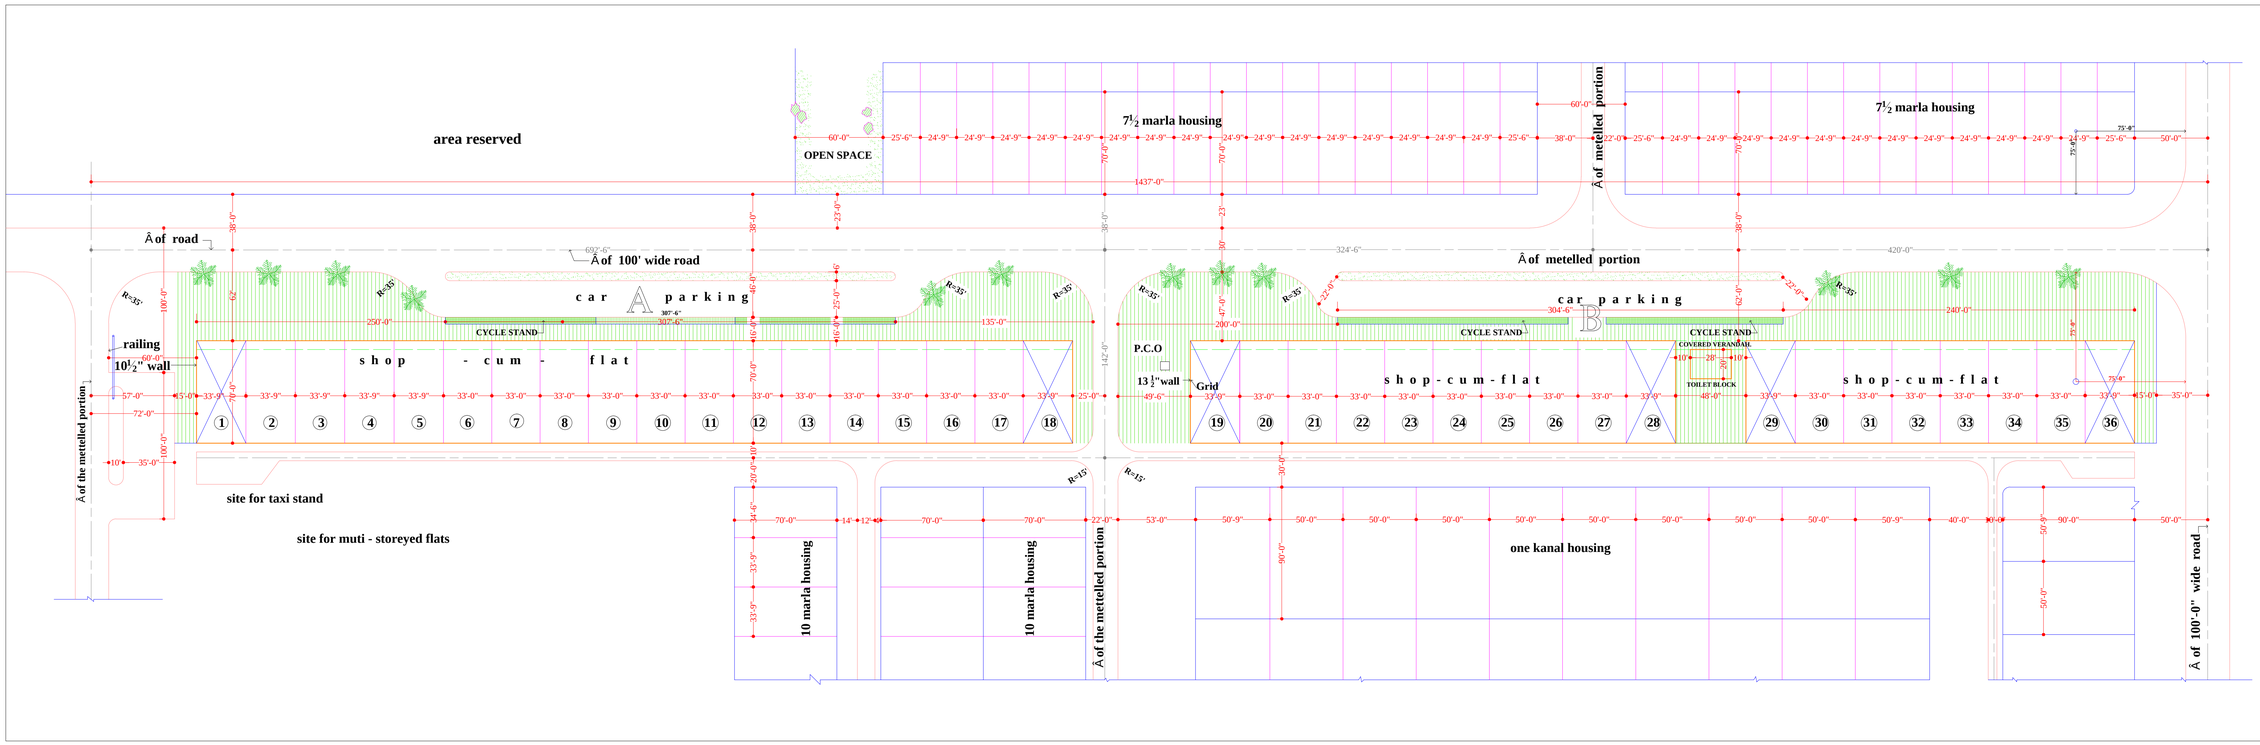

S.A.S.NAGAR

PHASE -I

SCALE:- 1" = 40'-0"

note :-

- necessary correction have been made in the numbering of shop-cum-flats dated 21-6-71.
- this drg d.t.p. (P) 413/69 supersedes drg. no. d.t.p. (P) 402/69 & new drg. has been retraced from d.t.p.s.a.s. nagar 82/334 dt. 31.3.82

total number of shop-cum-flats = 36. size =33'-0"x78'-0'
area under shops = 9135 5/12" SQ yards.
area under shopping centre = 9761 1/8" SQ yards.

note :-

- all measurements are to be exact and should be checked at site.
- all dimension are to be taken from the centre line of carriage way which is shown as dash & dots
- end walls of blocks shall 13½" and common walls shall be 9" thick.

NOTES :-

- the end plots marked x' small not to released such time. the detailed design is prepared and approved by the state town planner punjab.
- amended by 18th dec. 1961.
- toilet block measuring 28'x20' has been added in the open space between plot no 28-29
- the plot no. 19 has been reserved for post office.

NOTE:-

For parking / payement, details refer drg.no. d.t.p (s.a.s) 1716/84 dt. 26.8.84

trade distribution

use permitted	shop-cum-flat
general trade	18 to 27, 30 to 35
special use	28,36
post office	19
bank	29

NOTE:-

THE DIGITIZED DRAWING IS BASED ON THE ORIGINAL DRAWING OF THE CONCERNED DEPARTMENT. IN CASE OF ANY DISCREPANCY THE DETAILS IN THE ORIGINAL DRAWING SHALL PREVAIL UPON.

DETAILED LAY-OUT OF SHOPPING BLOCKS IN SECTOR -55

AREA=1.91 ACES

office of the divisional town planner s.a.s nagar

drg.no. d.t.p. s.a.s.nagar 908/92 dated :-31-7-92

traced by -sd- checked by :-

-sd- planning officer		
-sd- asst. town planner	-sd- divi. town planner .	chief town planner pb.