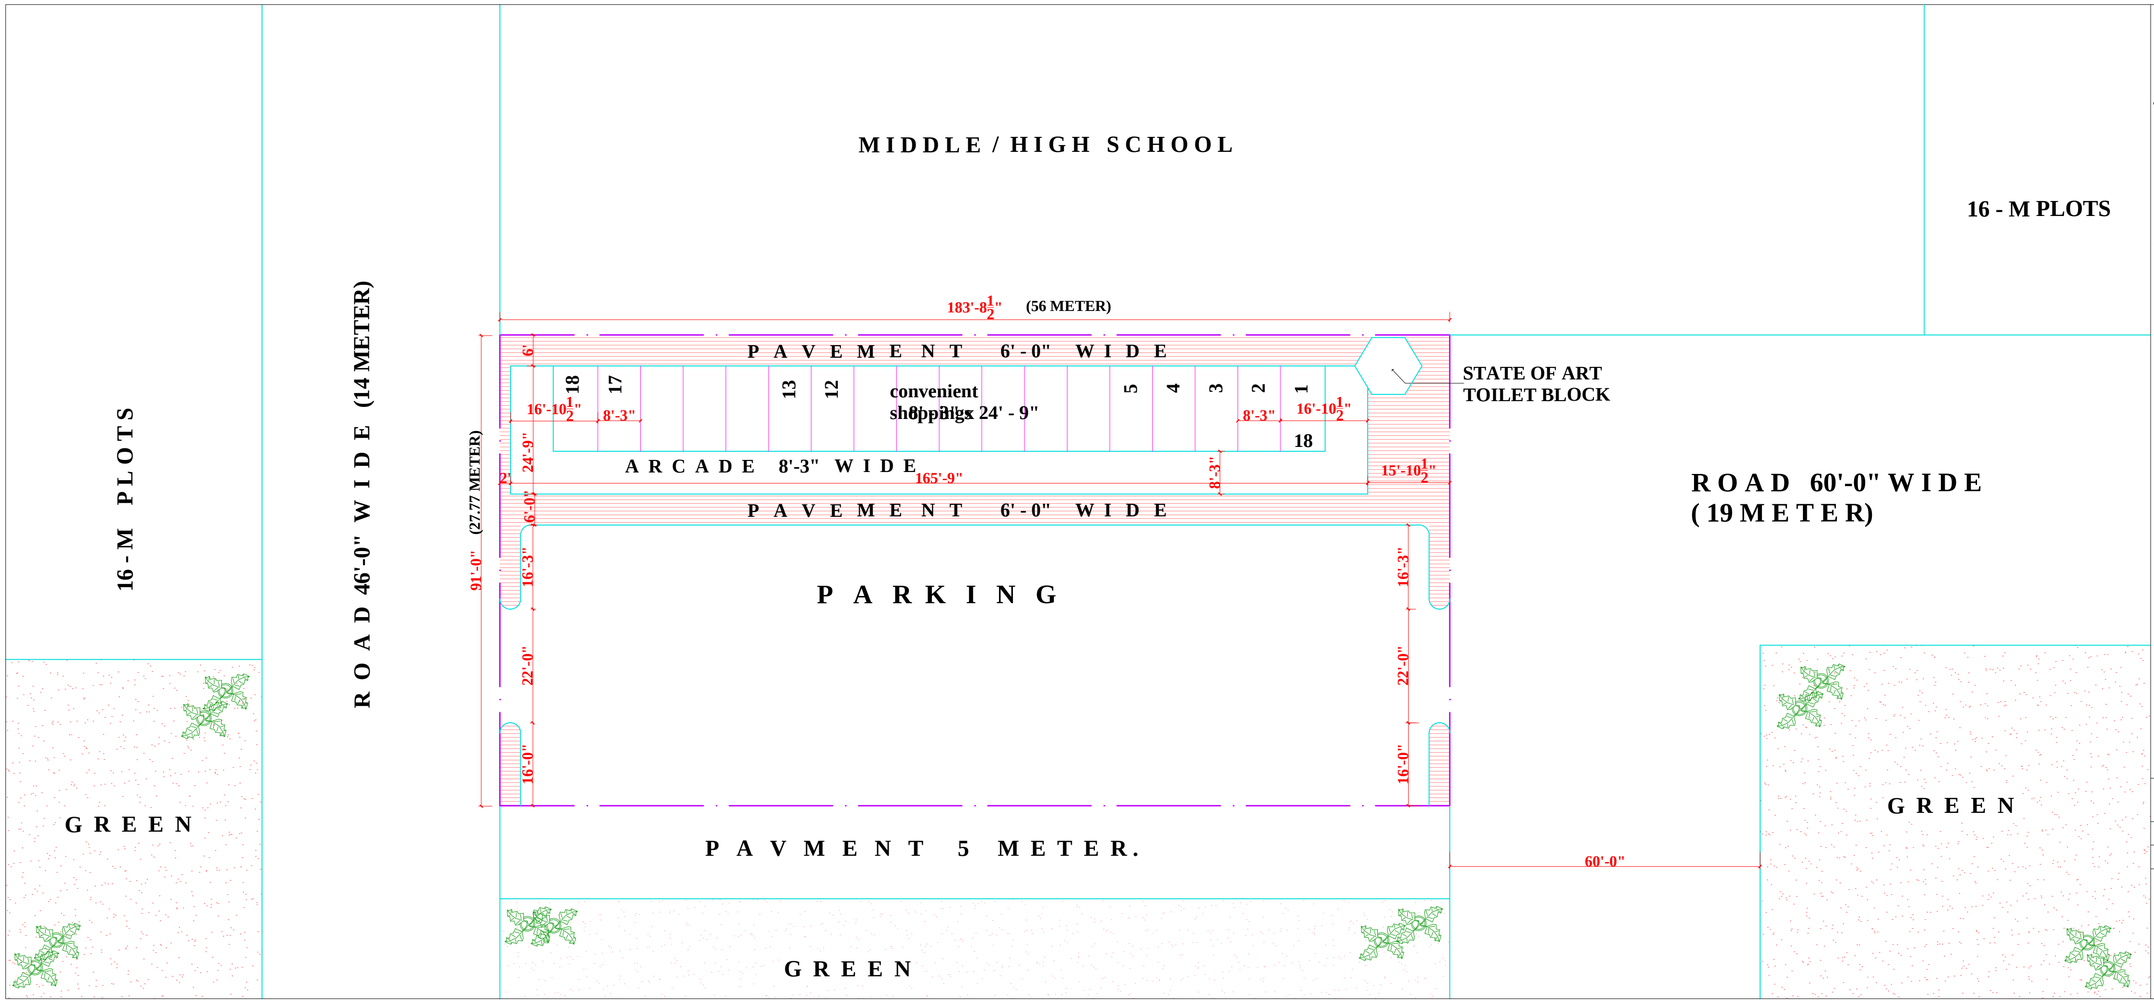


# S. A. S. NAGAR

**TOTAL AREA CONVENIENT SHOPPING = 0.38 ACS. APPX.**

CONVENIENT (8'-3"X24'-9") = 16NOS. AREA = 0.075 ACS.
shopping
CONVENIENT (16'-10½""X24'-9") = 2NOS. AREA = 0.019 ACS.
shopping
TOTAL C. SHOPPING = 1 -18 NOS AREA = 0.094 ACS.

**NOTE:-**

- OWNER OF CORNER BOOTH SHALL PAY FOR 8'-3" X24'-9" BUT WILL BE RESPONSIBLE TO CONSTRUCT CORRIDOR ON SIDE ALSO.
- THIS PLAN HAS BEEN APPROVED BY C.T.P (PB) VIDE ENDST. NO. 9393 / DTP(PB) SC-101 DT. 3.12.08.
- BOOTHS HAVE BEEN NAMED AS CONVENIENT SHOPPING TO RESOLVE DOUBLING OF NUMBERING OF BOOTHS

**LAYOUT PLAN CONVENIENT SHOPPING SECTOR -70**

**NOTE:-**

THE DIGITIZED DRAWING IS BASED ON THE ORIGINAL DRAWING OF THE CONCERNED DEPARTMENT. IN CASE OF ANY DISCREPANCY THE DETAILS IN THE ORIGINAL DRAWING SHALL PREVAIL UPON.

N

SCALE : - 1 INCH = 20 FEET

OFFICE OF THE
DISTRICT TOWN PLANNER. S. A. S. NAGAR

DRAWING NO. D.T.P. (S.A.S. NAGAR) 1985/ 08 DT. 22-9-08

DRAWN sd:-

| sd:- | sd:- | |
|---|---|---|
| ASSTT. TOWN PLANNER S.A.S. NAGAR | DISTRICT TOWN PLANNER S.A.S. NAGAR | SENIOR TOWN PLANNER S.A.S. NAGAR . |